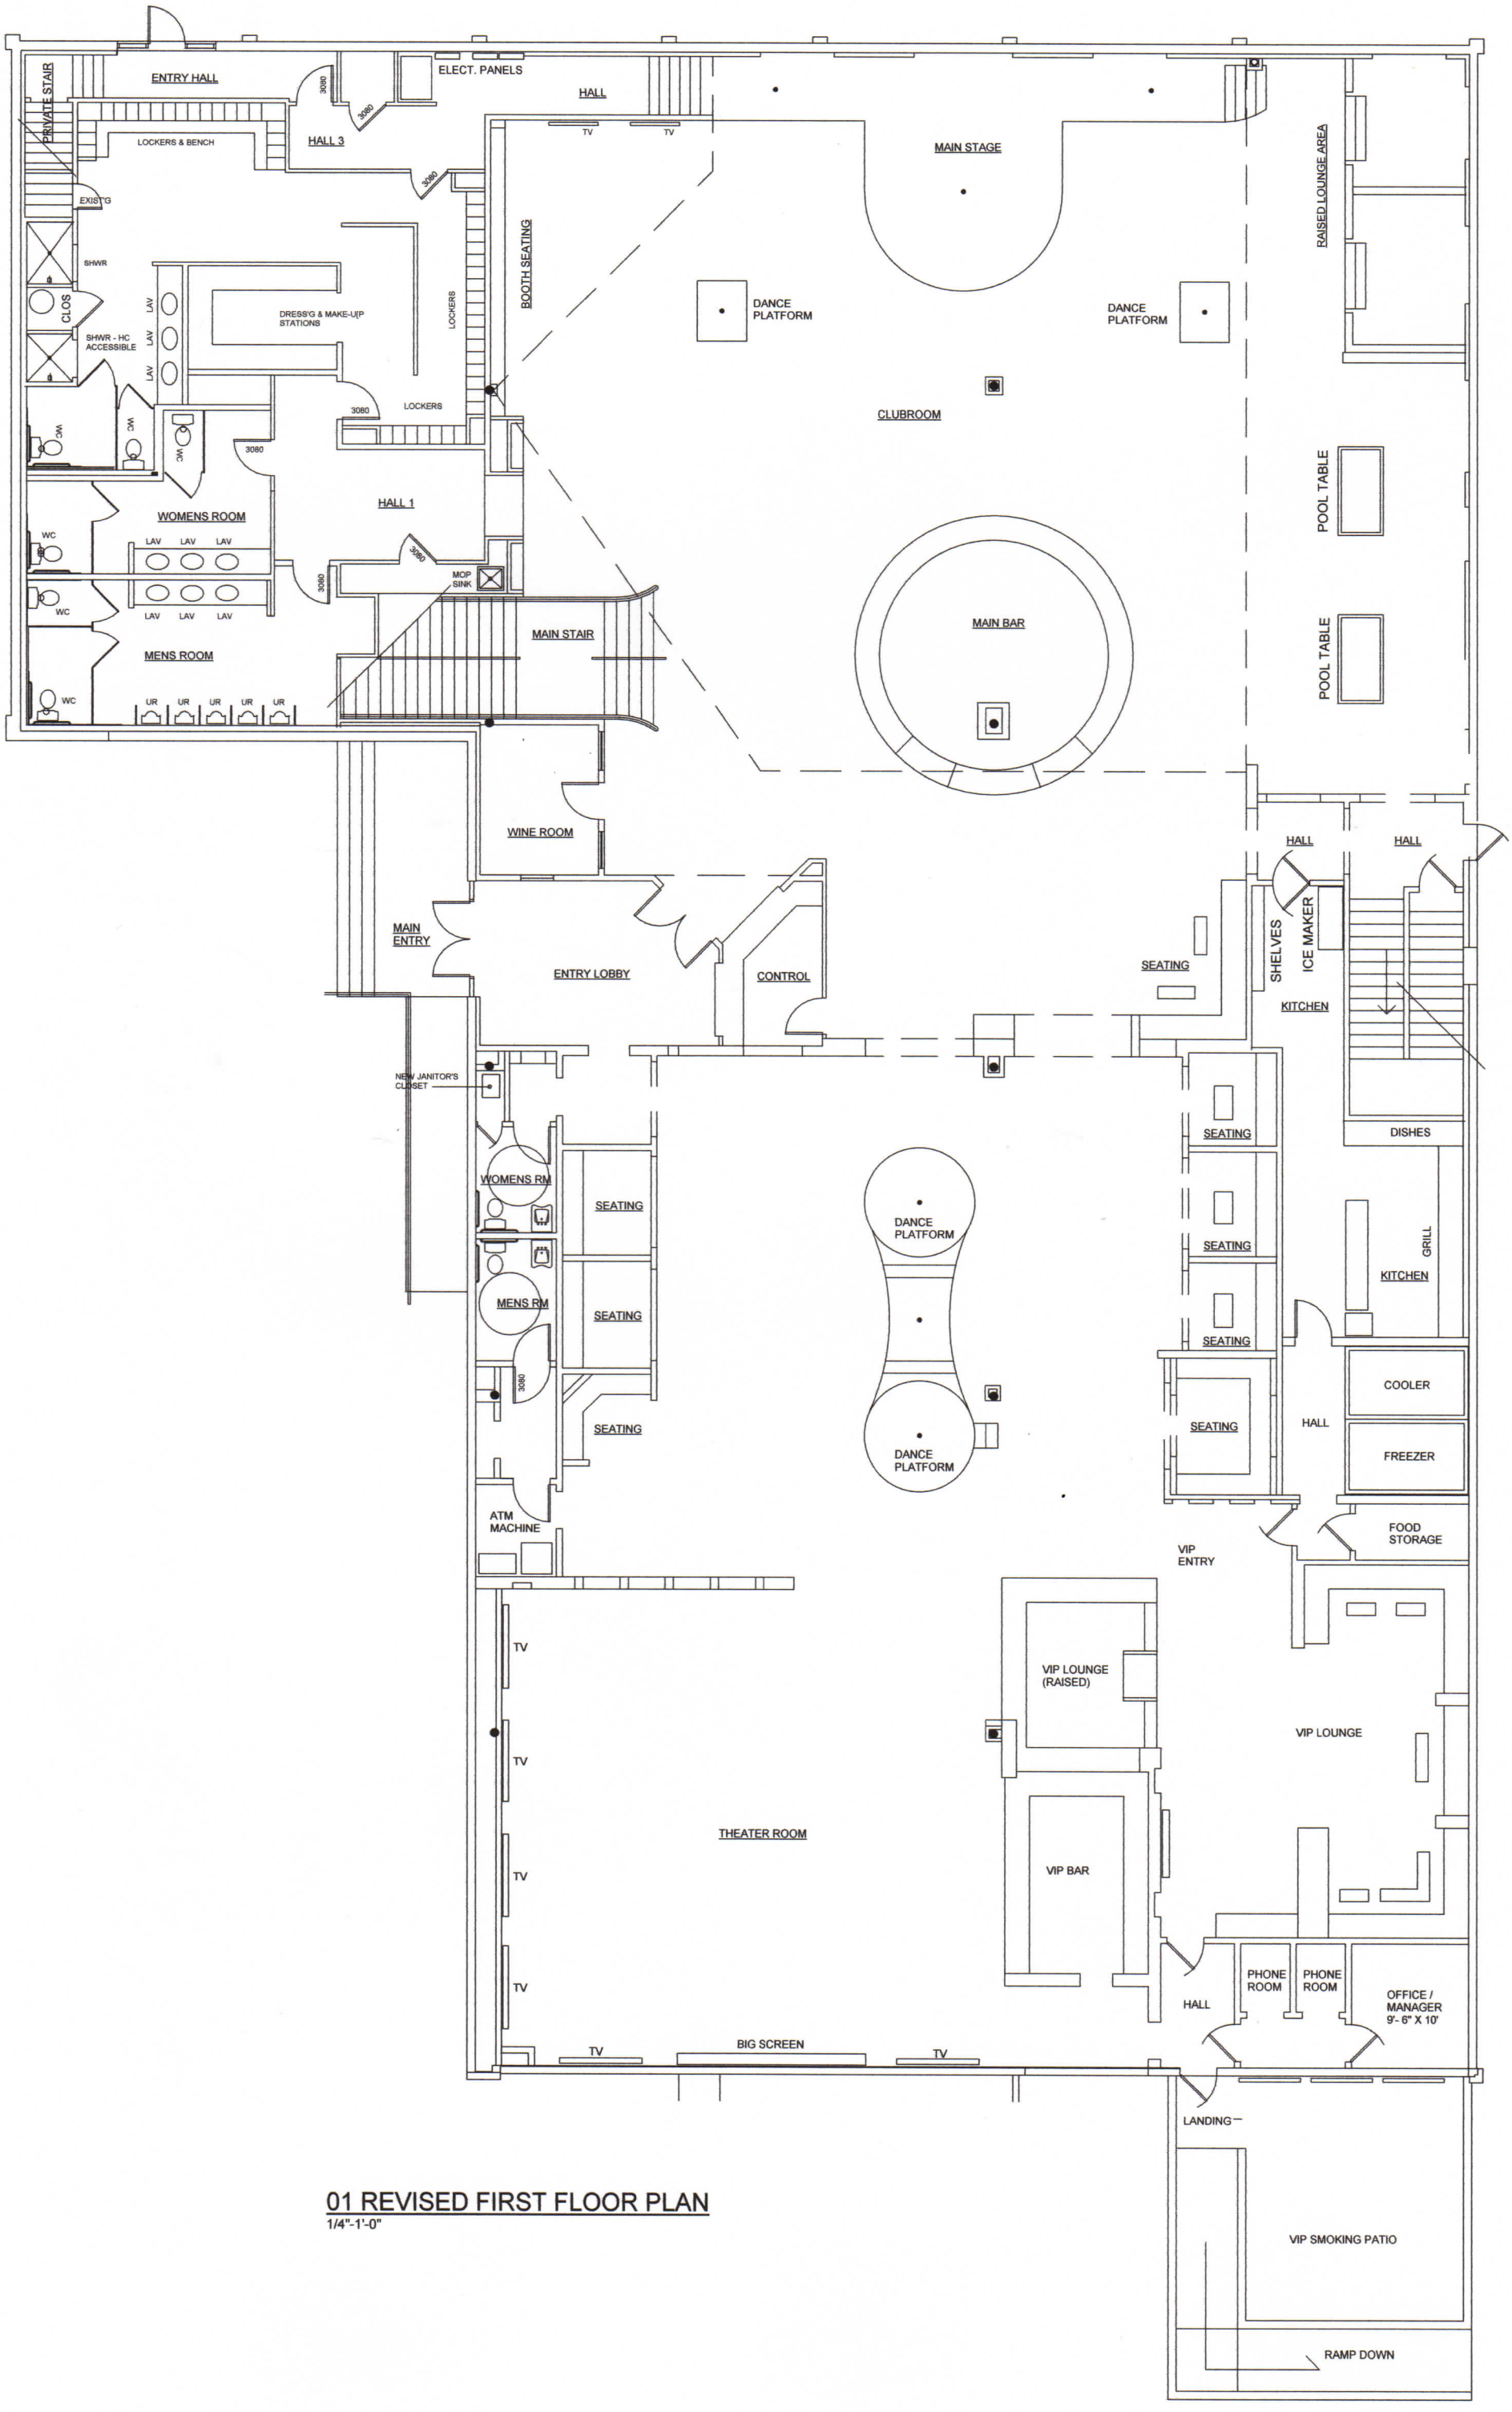

01 REVISED FIRST FLOOR PLAN

1/4"-1'-0"